

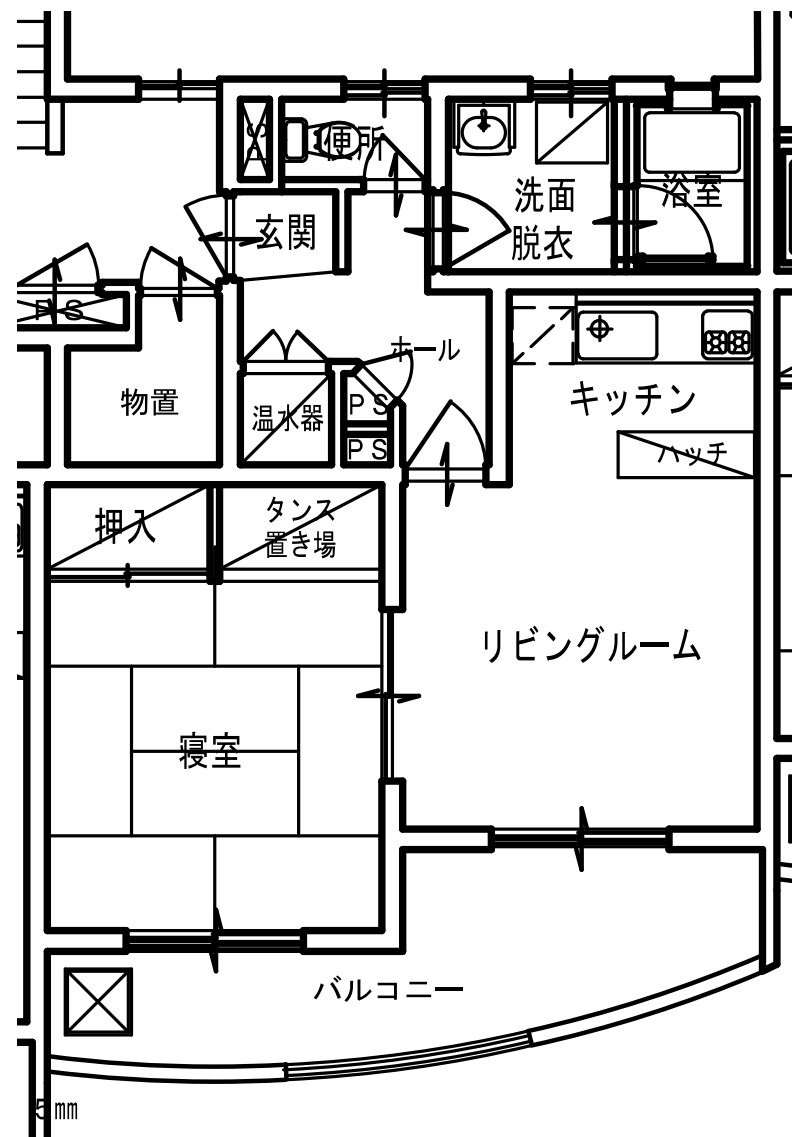
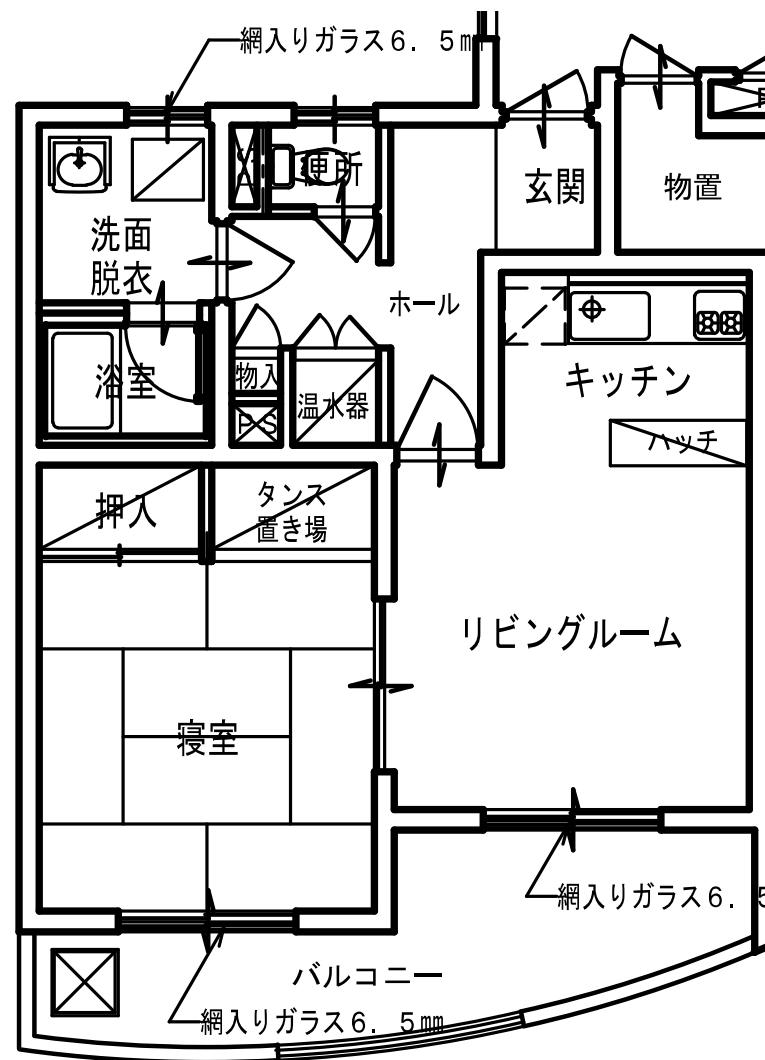


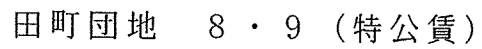





【矢島地域】大川原団地103・203

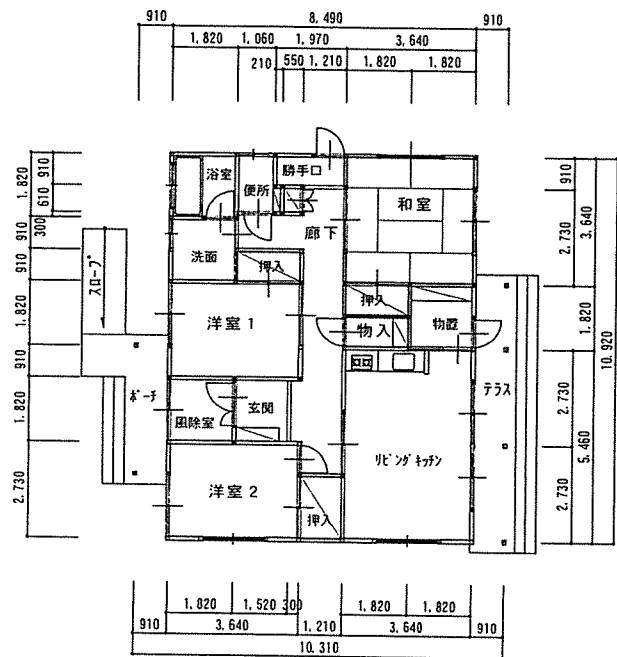


【矢島地域】 大川原団地 1 0 4 ・ 2 0 4

延床面積: 92.71 m²


平面图 1 / 150

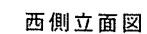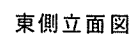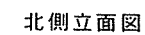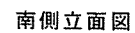



南側立面圖 1 / 150

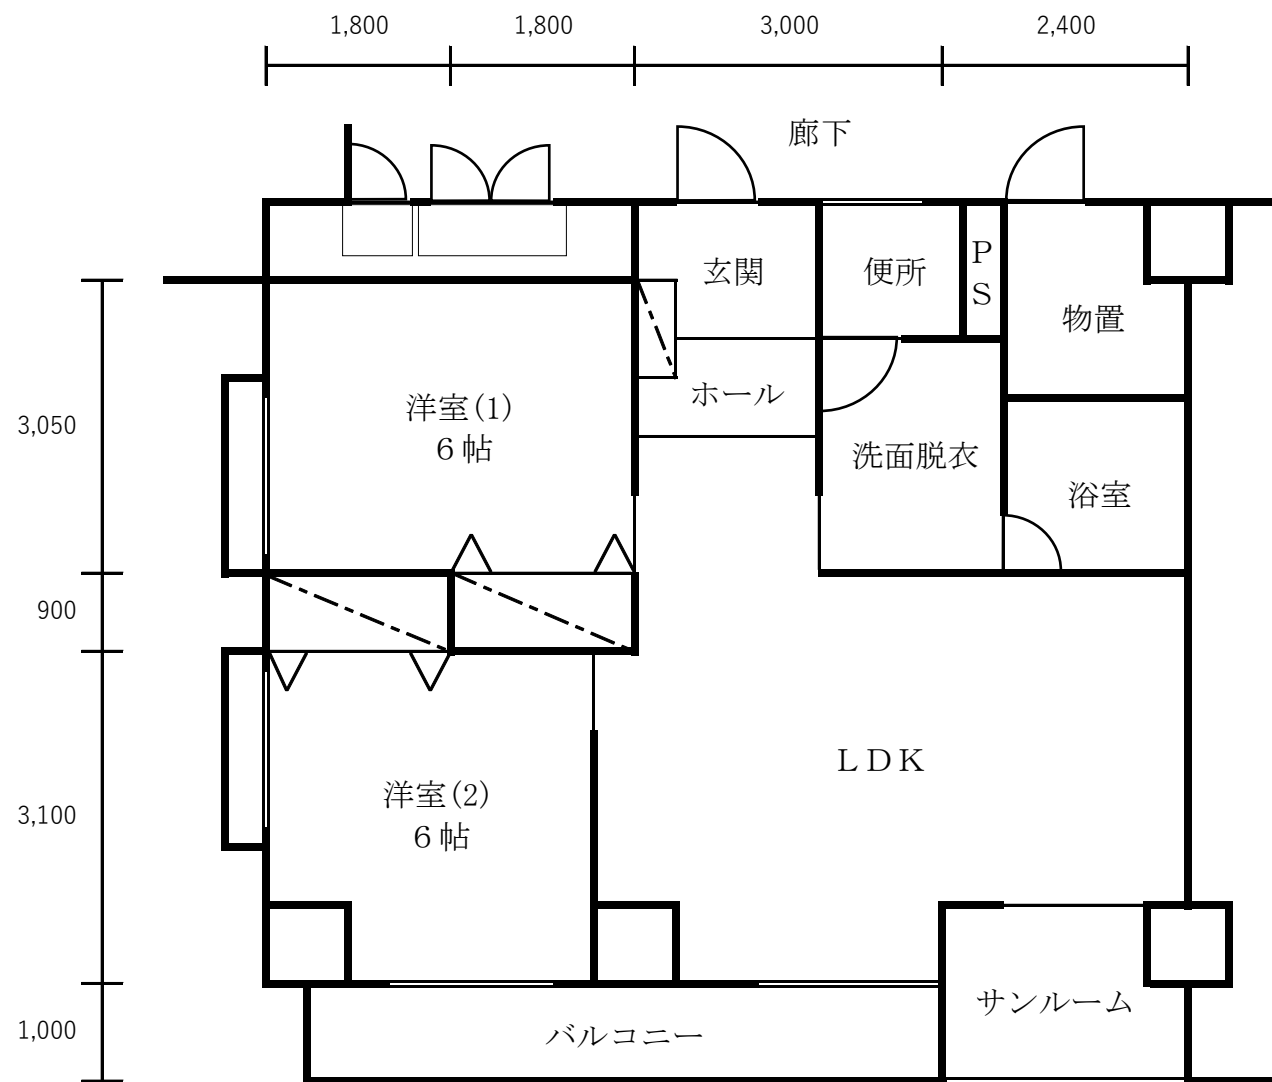



本荘地域：伊勢堂住宅104・204・304・404

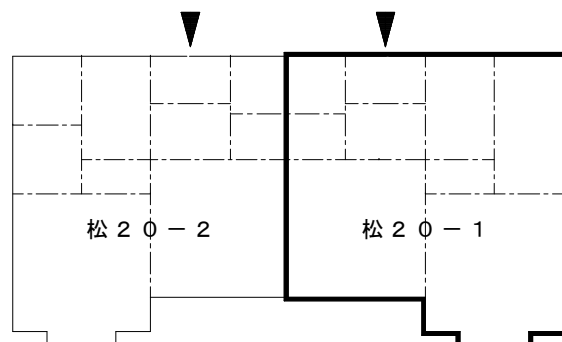


松涛 松20号棟

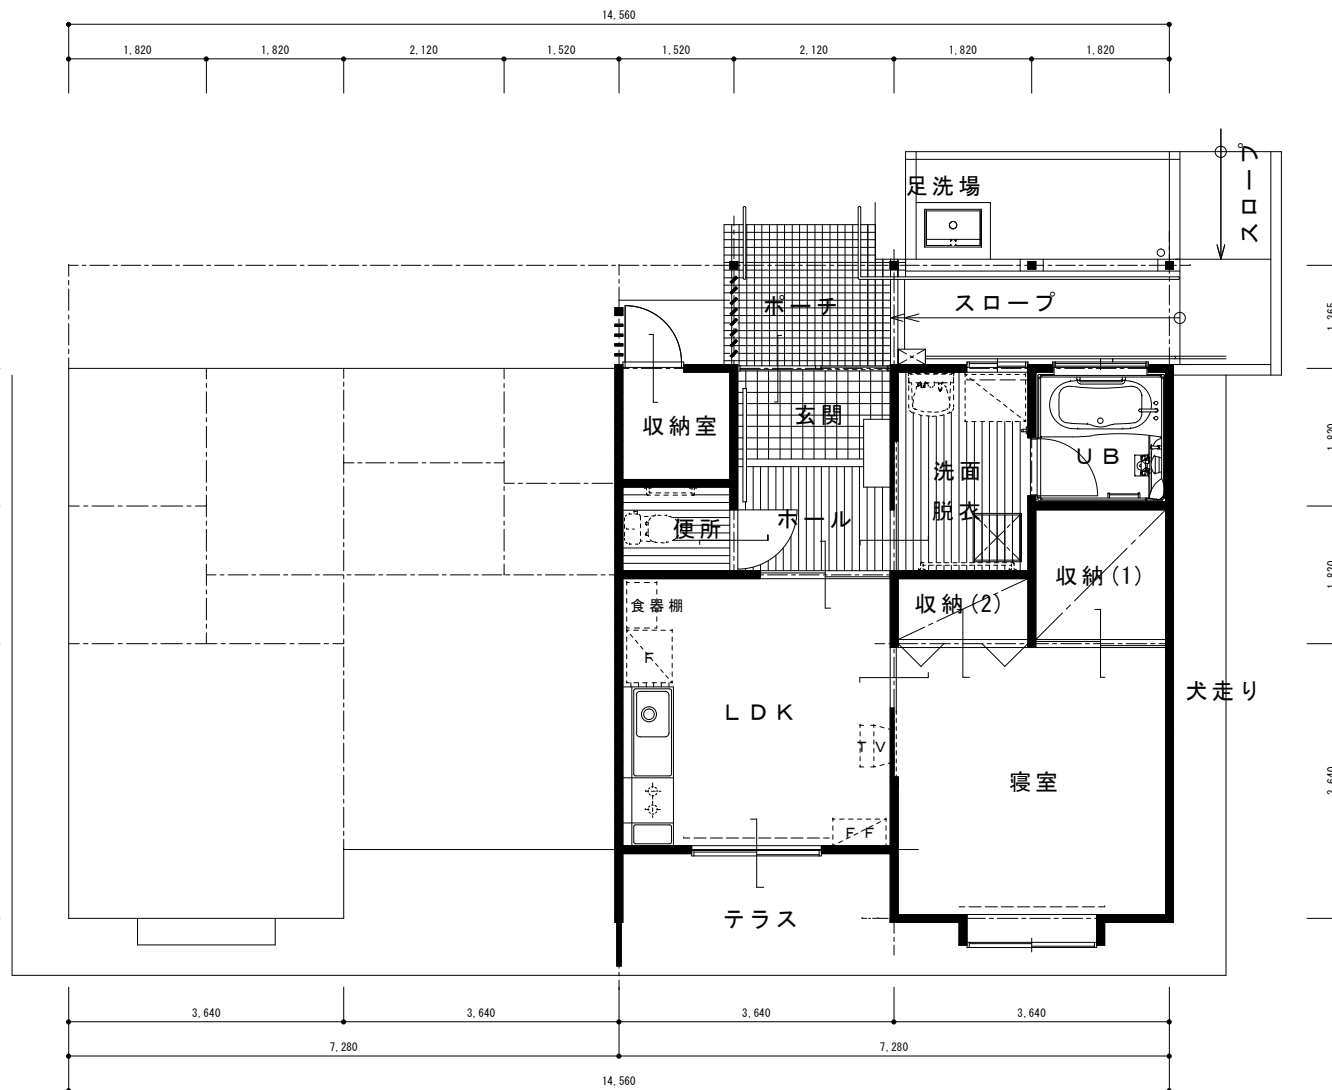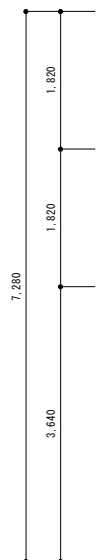

地域：本荘 松涛団地 松20-1

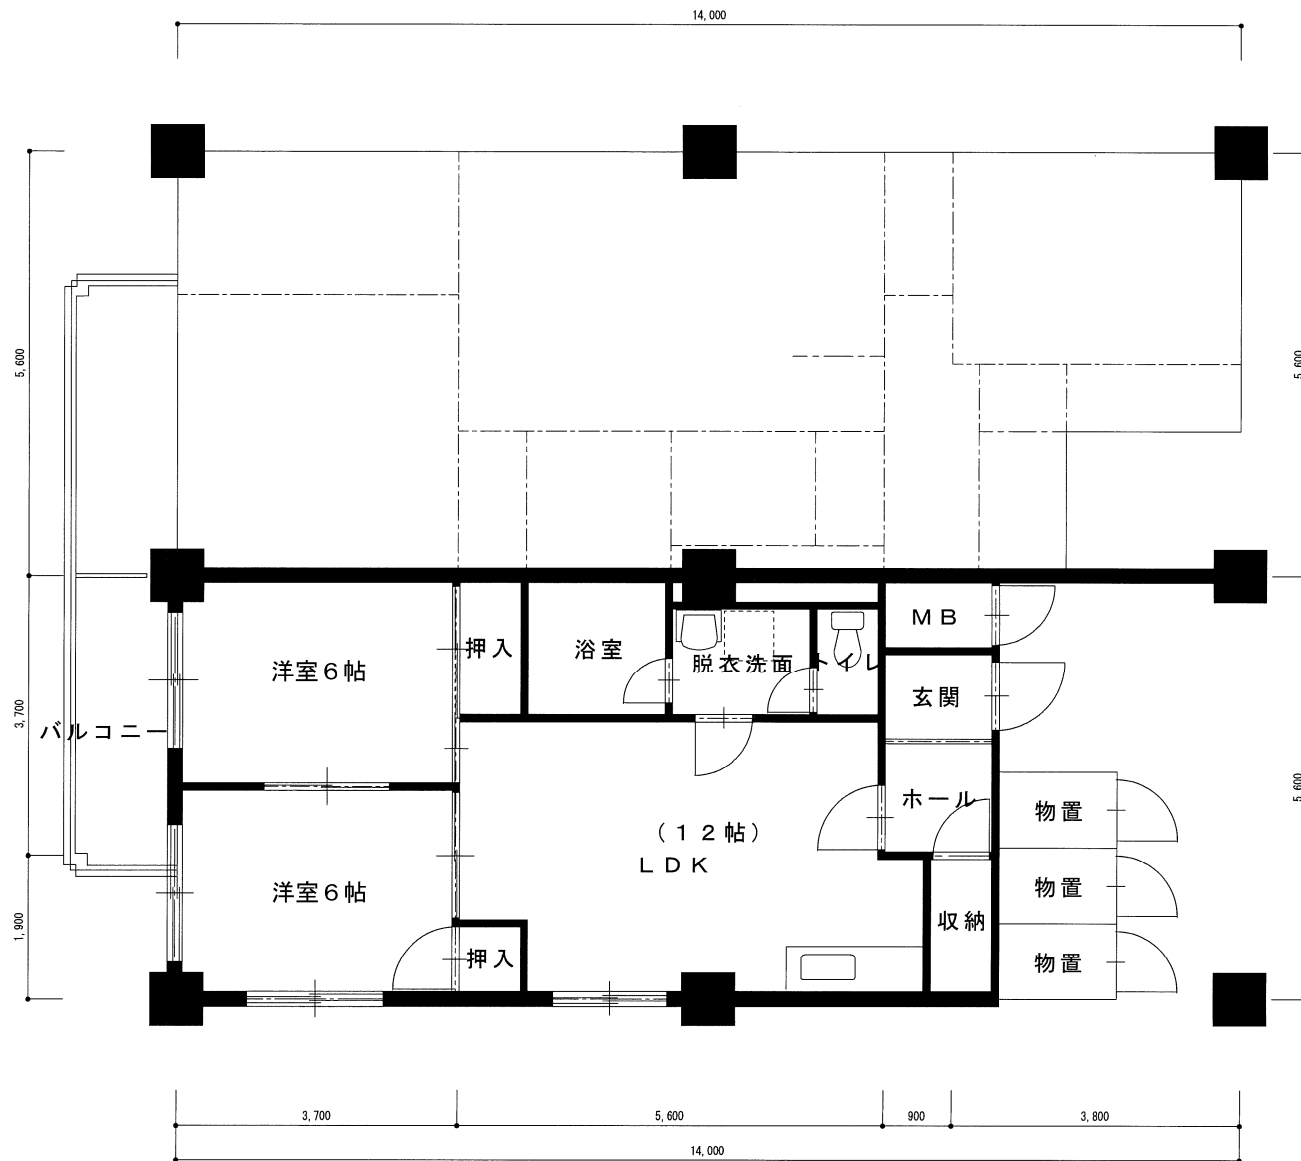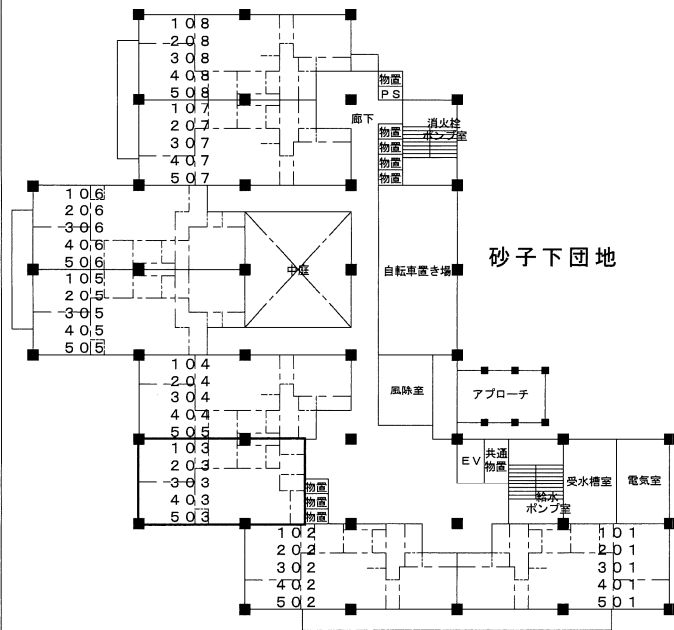

地域：本荘 砂子下団地 103

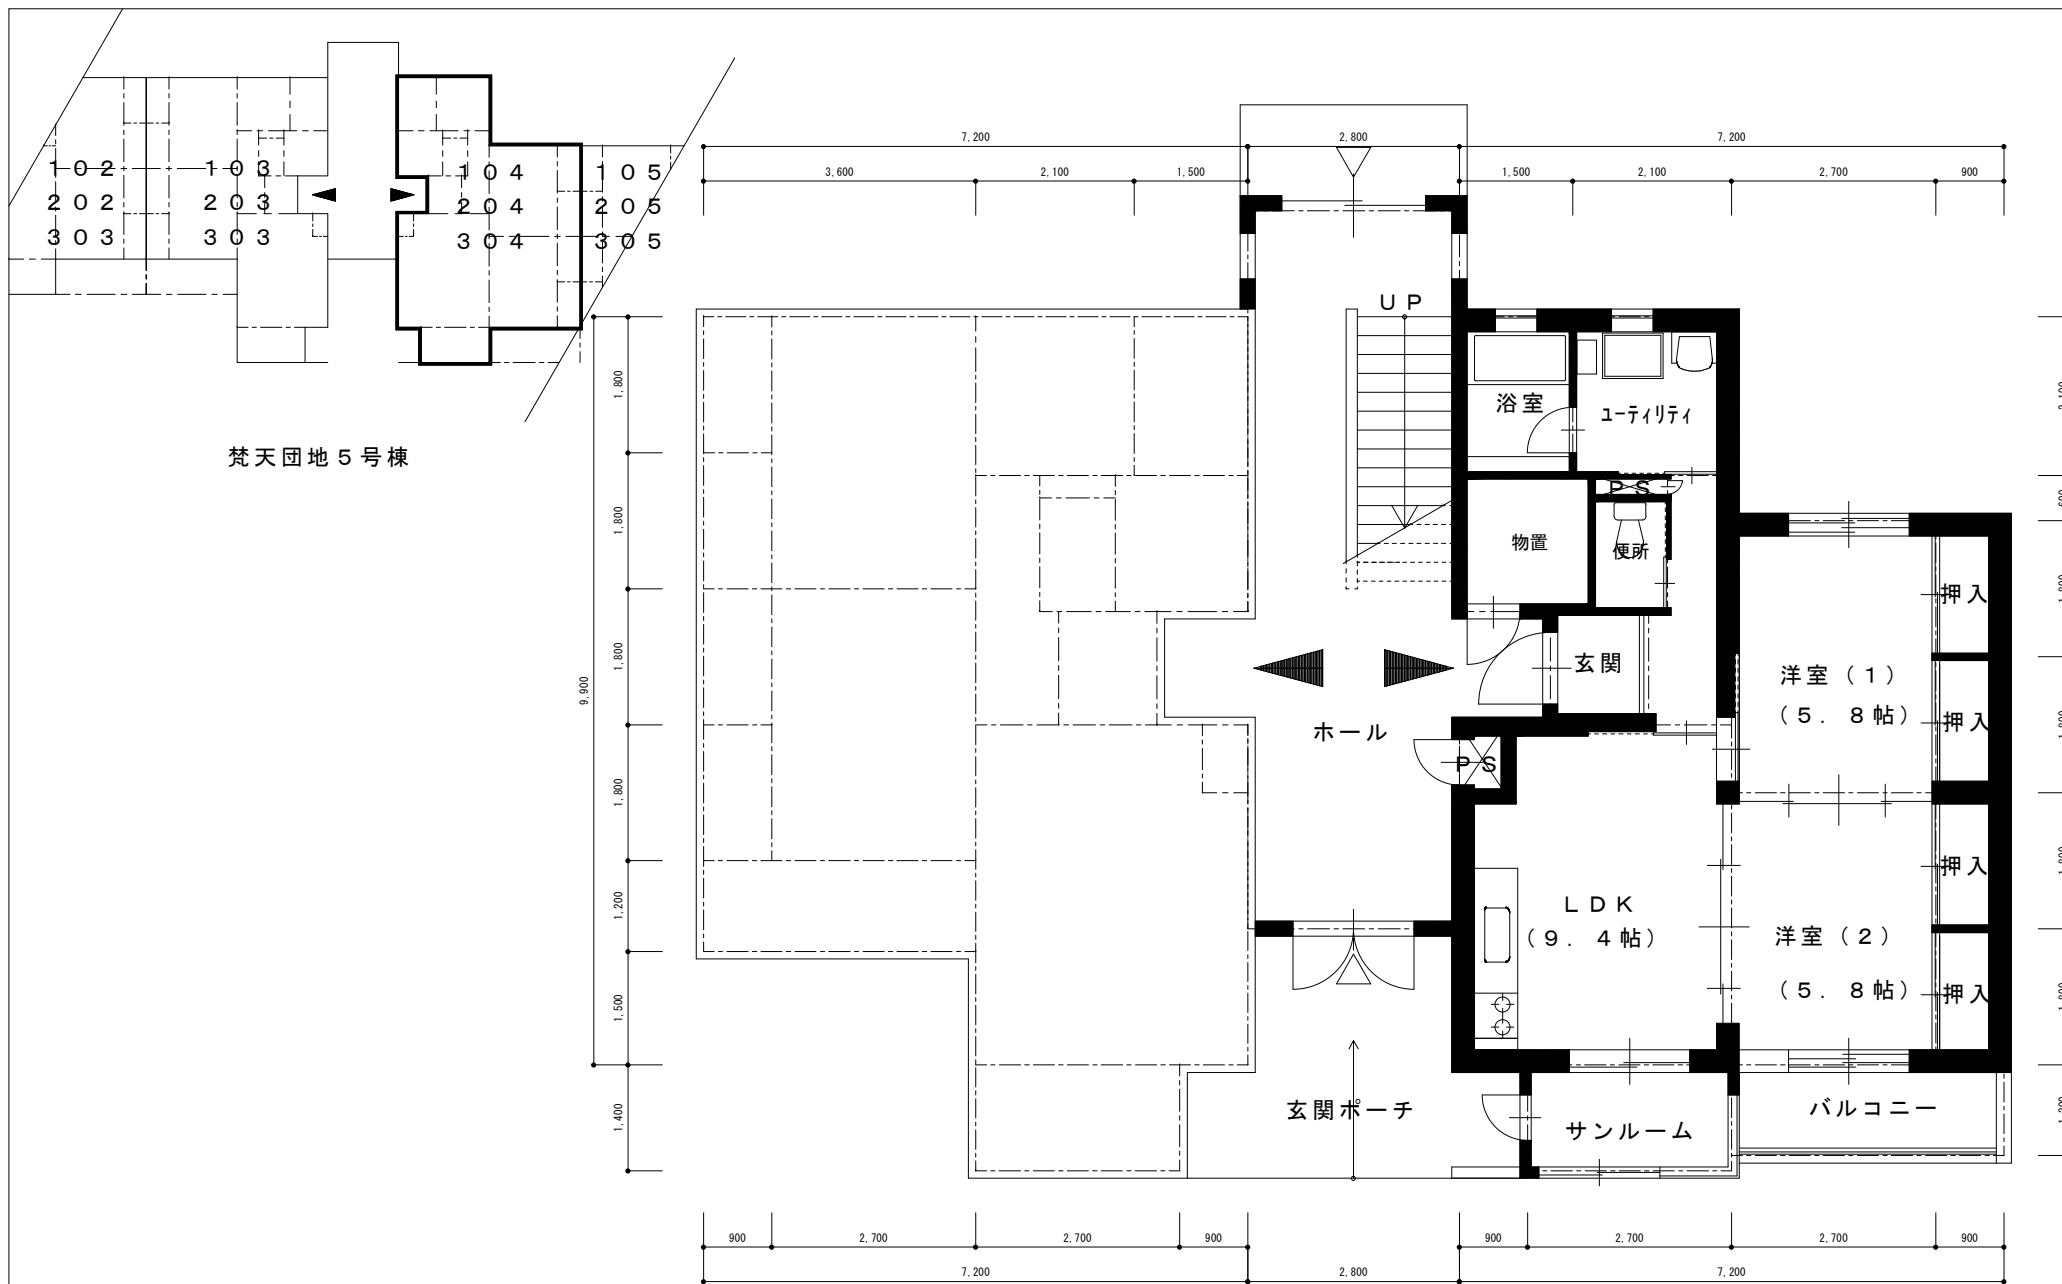

地域：本荘 梵天団地 5-104・204・304